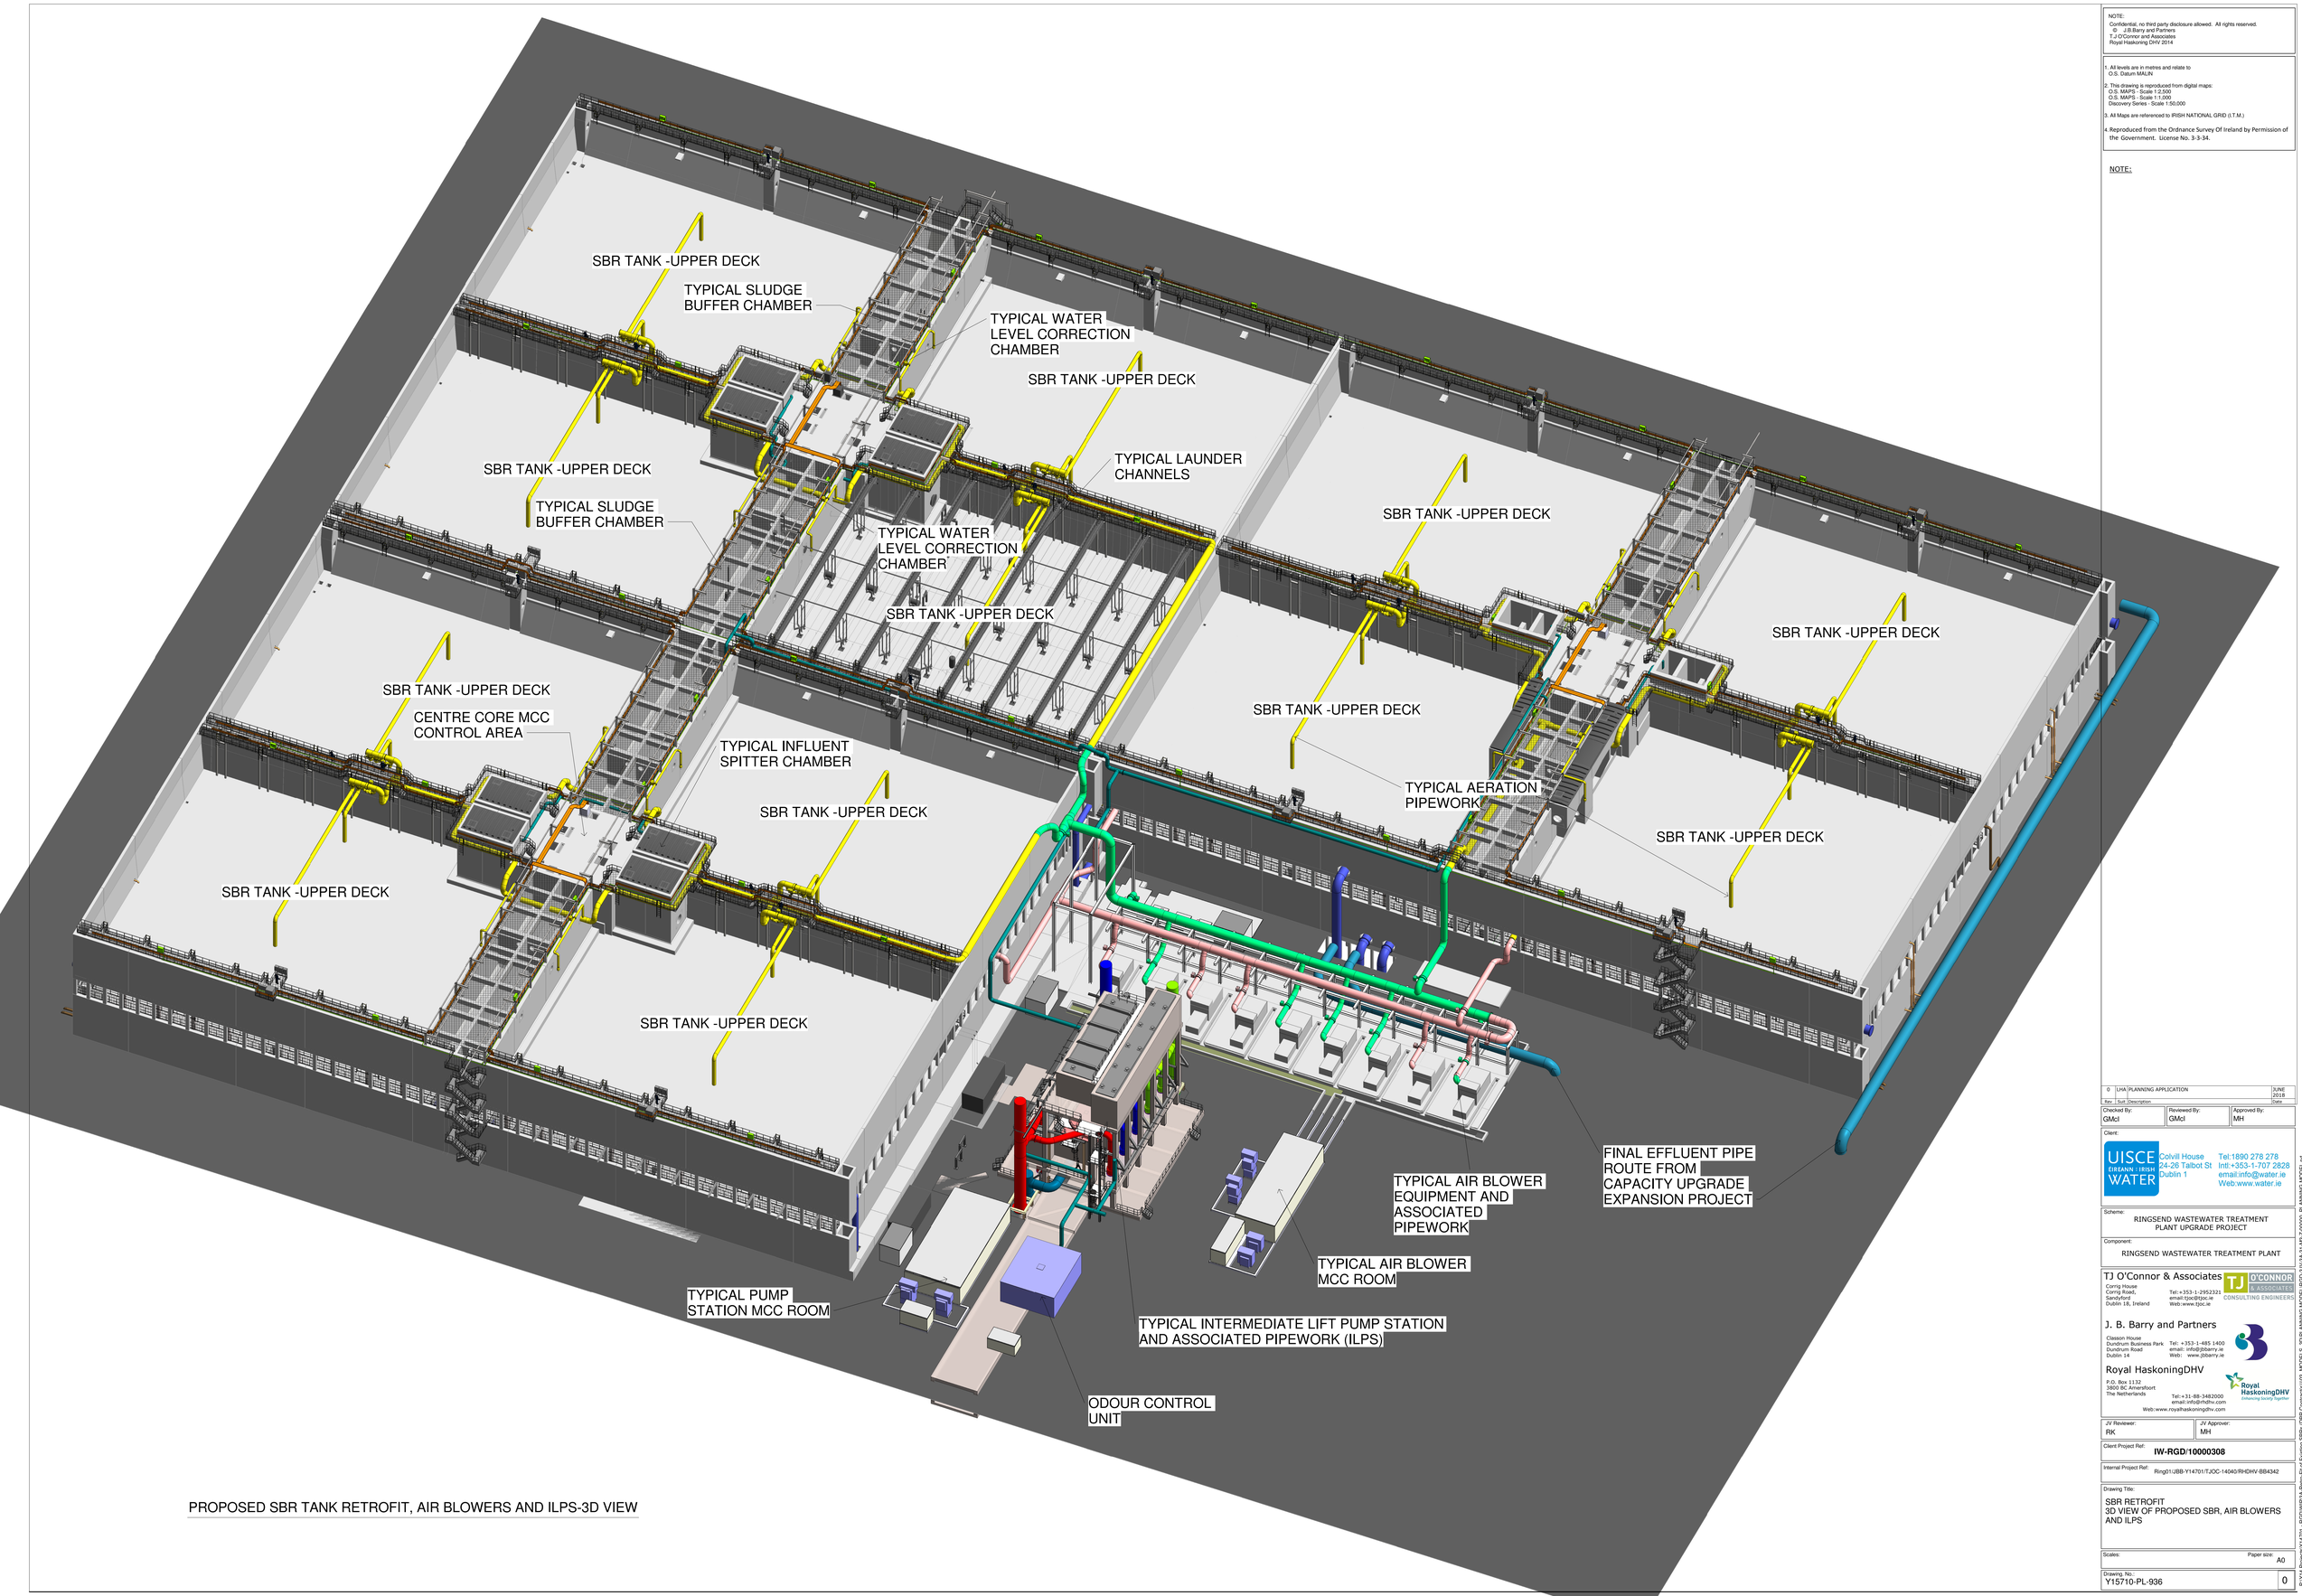

PROPOSED SBR TANK RETROFIT, AIR BLOWERS AND ILPS-3D VIEW

NOTE:
Confidential, no third party disclosure allowed. All rights reserved.
© J.B.Barry and Partners
T.J O'Connor and Associates
Royal Haskoning DHV 2014

1. All levels are in metres and relate to O.S. Datum MALIN

2. This drawing is reproduced from digital maps:
O.S. MAPS - Scale 1:2,500
O.S. MAPS - Scale 1:1,000
Discovery Series - Scale 1:50,000

3. All Maps are referenced to IRISH NATIONAL GRID (I.T.M.)

4. Reproduced from the Ordnance Survey Of Ireland by Permission of the Government. License No. 3-3-34.

NOTE:

Rev.	Sub	Description	Date
0	LHA	PLANNING APPLICATION	JUNE 2018

Checked By: GMcl
Reviewed By: GMcl
Approved By: MH

Client:
UISCE ÉIREANN : IRISH WATER
Colvill House, 24-26 Talbot St, Dublin 1
Tel:1890 278 278 Intl:+353-1-707 2828 email:info@water.ie Web:www.water.ie

Scheme:
RINGSEND WASTEWATER TREATMENT PLANT UPGRADE PROJECT

Component:
RINGSEND WASTEWATER TREATMENT PLANT

TJ O'Connor & Associates
Corrig House, Corrig Road, Sandyford, Dublin 18, Ireland
Tel:+353-1-2952321 email:tjoc@tjoc.ie Web:www.tjoc.ie

J. B. Barry and Partners
Classon House, Dundrum Business Park, Dundrum Road, Dublin 14
Tel: +353-1-485 1400 email: info@jbbarry.ie Web: www.jbbarry.ie

Royal HaskoningDHV
P.O. Box 1132, 3800 BC Amersfoort, The Netherlands
Tel:+31-88-3482000 email:info@rhdhv.com Web:www.royalhaskoningdhv.com

JV Reviewer: RK
JV Approver: MH

Client Project Ref: **IW-RGD/10000308**

Internal Project Ref: Ring01/JBB-Y14701/TJOC-14040/RHDHV-BB4342

Drawing Title:
SBR RETROFIT
3D VIEW OF PROPOSED SBR, AIR BLOWERS AND ILPS

Scales:
Paper size: A0

Drawing. No.: Y15710-PL-936
0

P:\Y14 Projects\Y14701 - RINGWWTP\5A-Retro Fit of Existing SBRs (DBF Contracts)\05_MODELS_SDFs-ANNING MODELS\02_REVIT\Y14701-JJV-XX-31-M3-Z-00000_PLANNING MODEL.rvt